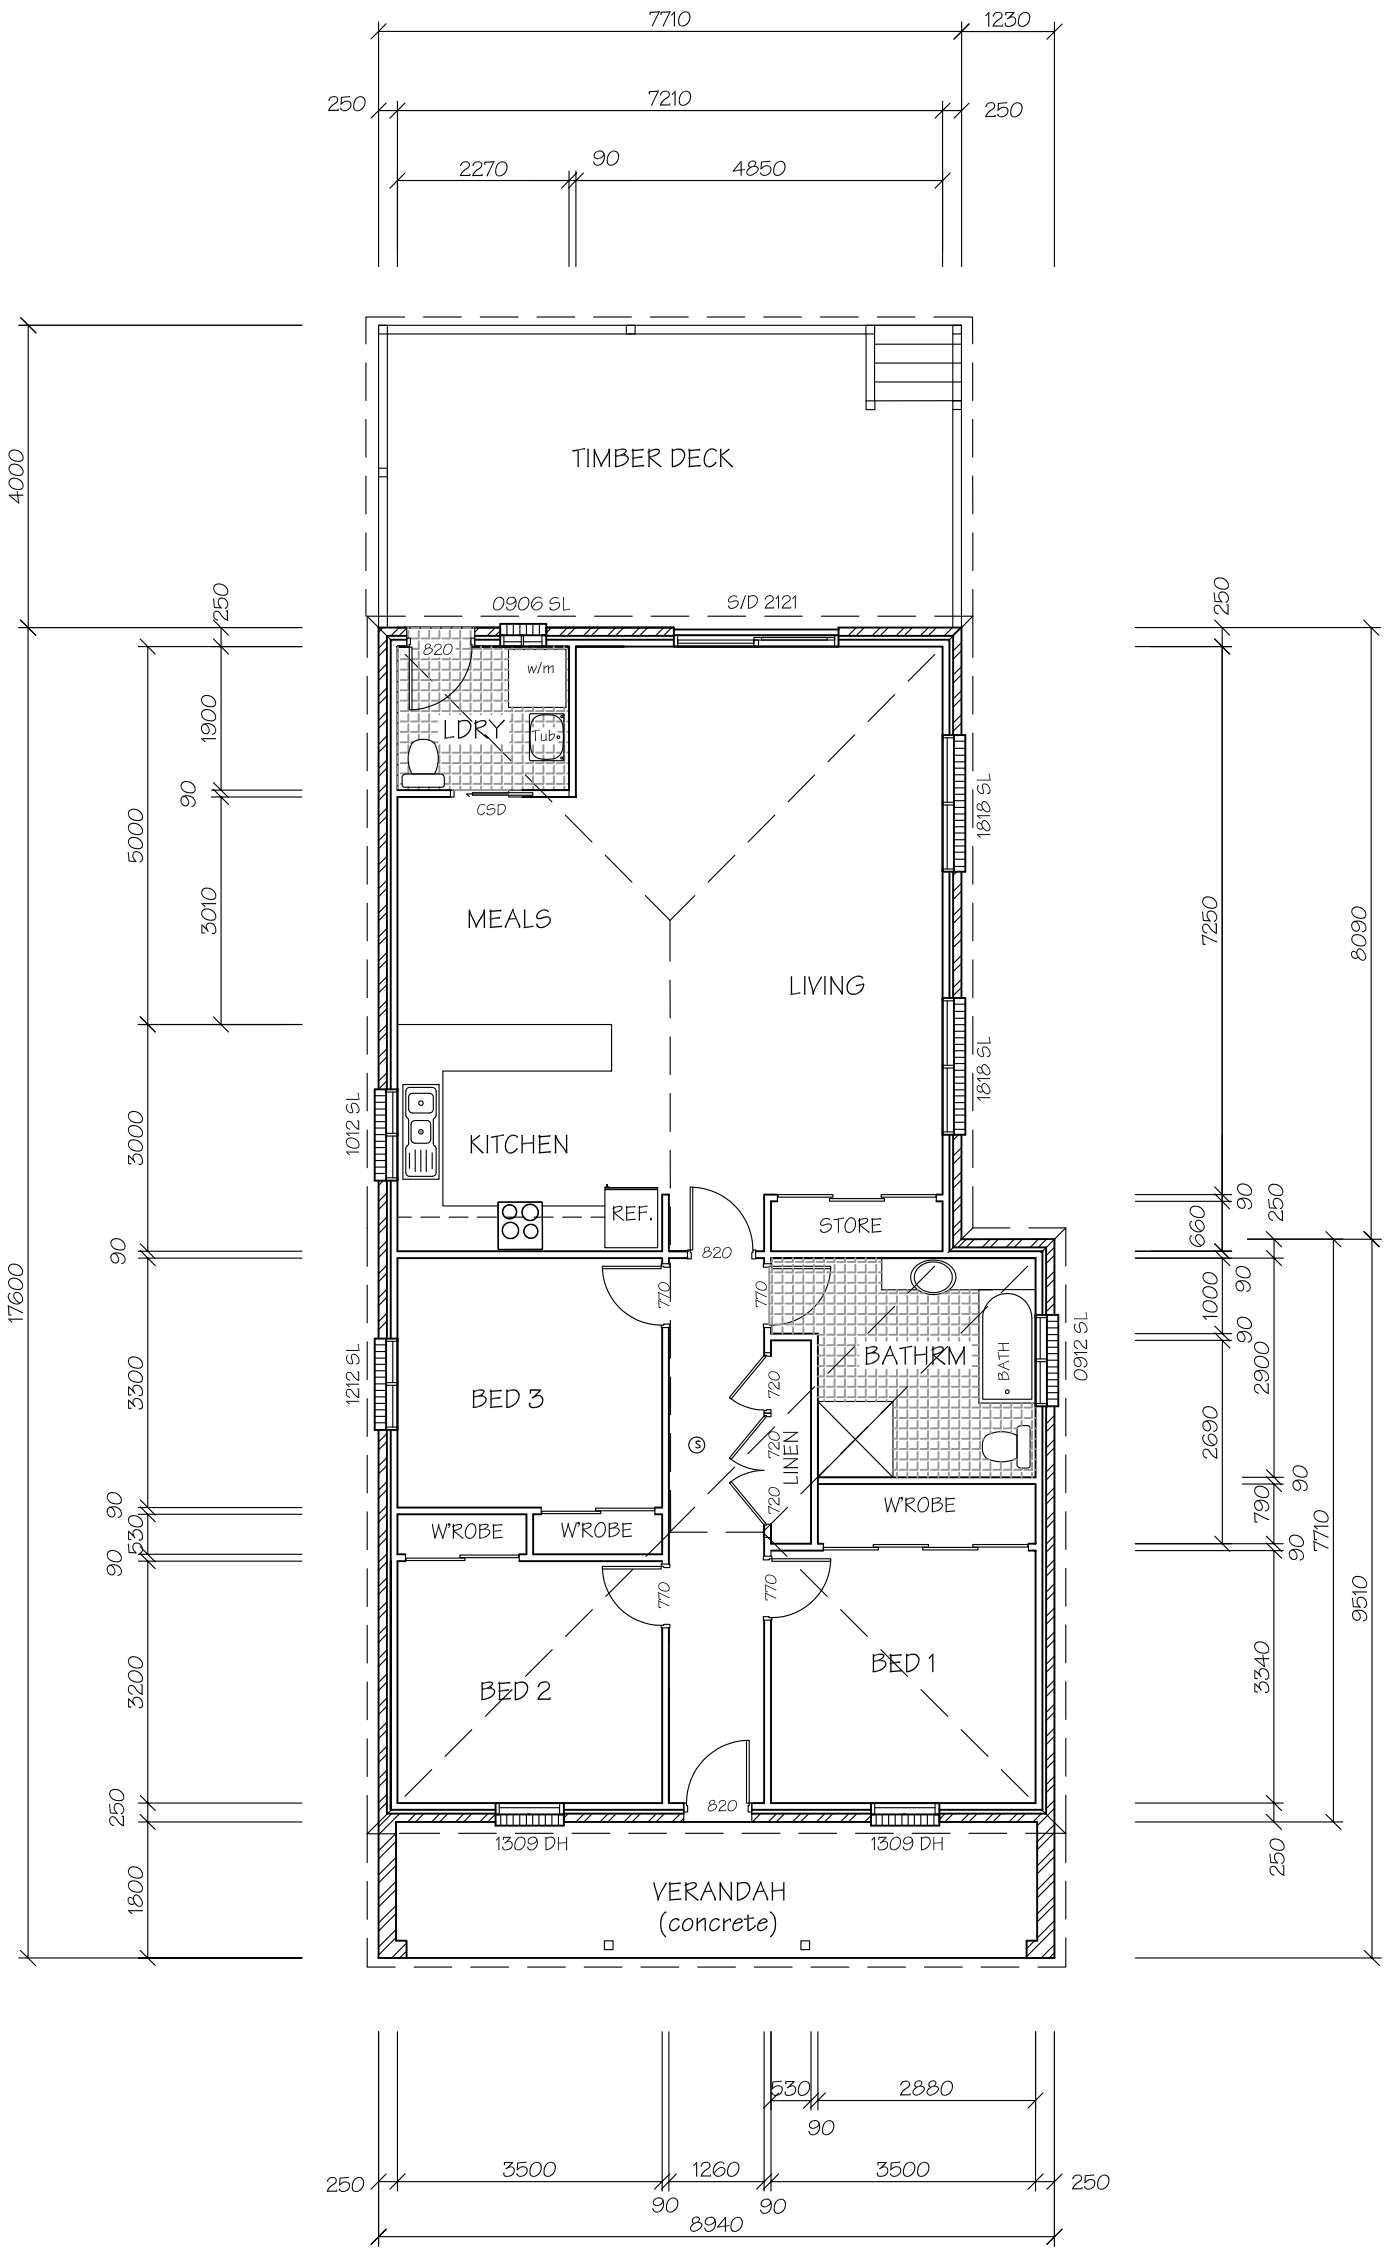

FLOOR PLAN

SCALE 1:100

Ⓢ DENOTES HARD WIRED SMOKE DETECTOR

Presentation:	Project:	Areas:	Client:
RELIABLE DRAFTING SERVICE Kate Foody 12 Alexander Street EGLINTON 2795 ph. 63 371116 email foodyk@ix.net.au A.B.N. 60 167 131 984	PROPOSED RESIDENCE LOT 99 SILCOCKS STREET LITHGOW	Living areas: 131.3m² Verandah & deck: 46.9m² TOTAL: 178.2m²	CEEDIVE PTY. LTD.

Job No.	DWG. No.	Amdt.	No. in set
07.83	1	B	4

Scale: AS SHOWN | Date: 26-5-08 | File: 0783.dwg